SUPPORTING DOCUMENT 2:
ECOLOGICAL CONDITIONS AND LIVING INFRASTRUCTURE FRAMEWORK

MARCH 2013 FINAL REPORT

JAMESTOWN BOA AND LWRP
ECOLOGICAL CONDITIONS AND LIVING INFRASTRUCTURE FRAMEWORK




Prepared by:

Biohabitats
Incorporated

2081 Clipper Park Road
Baltimore, MD 21211

Appendix A:
Regional Geology

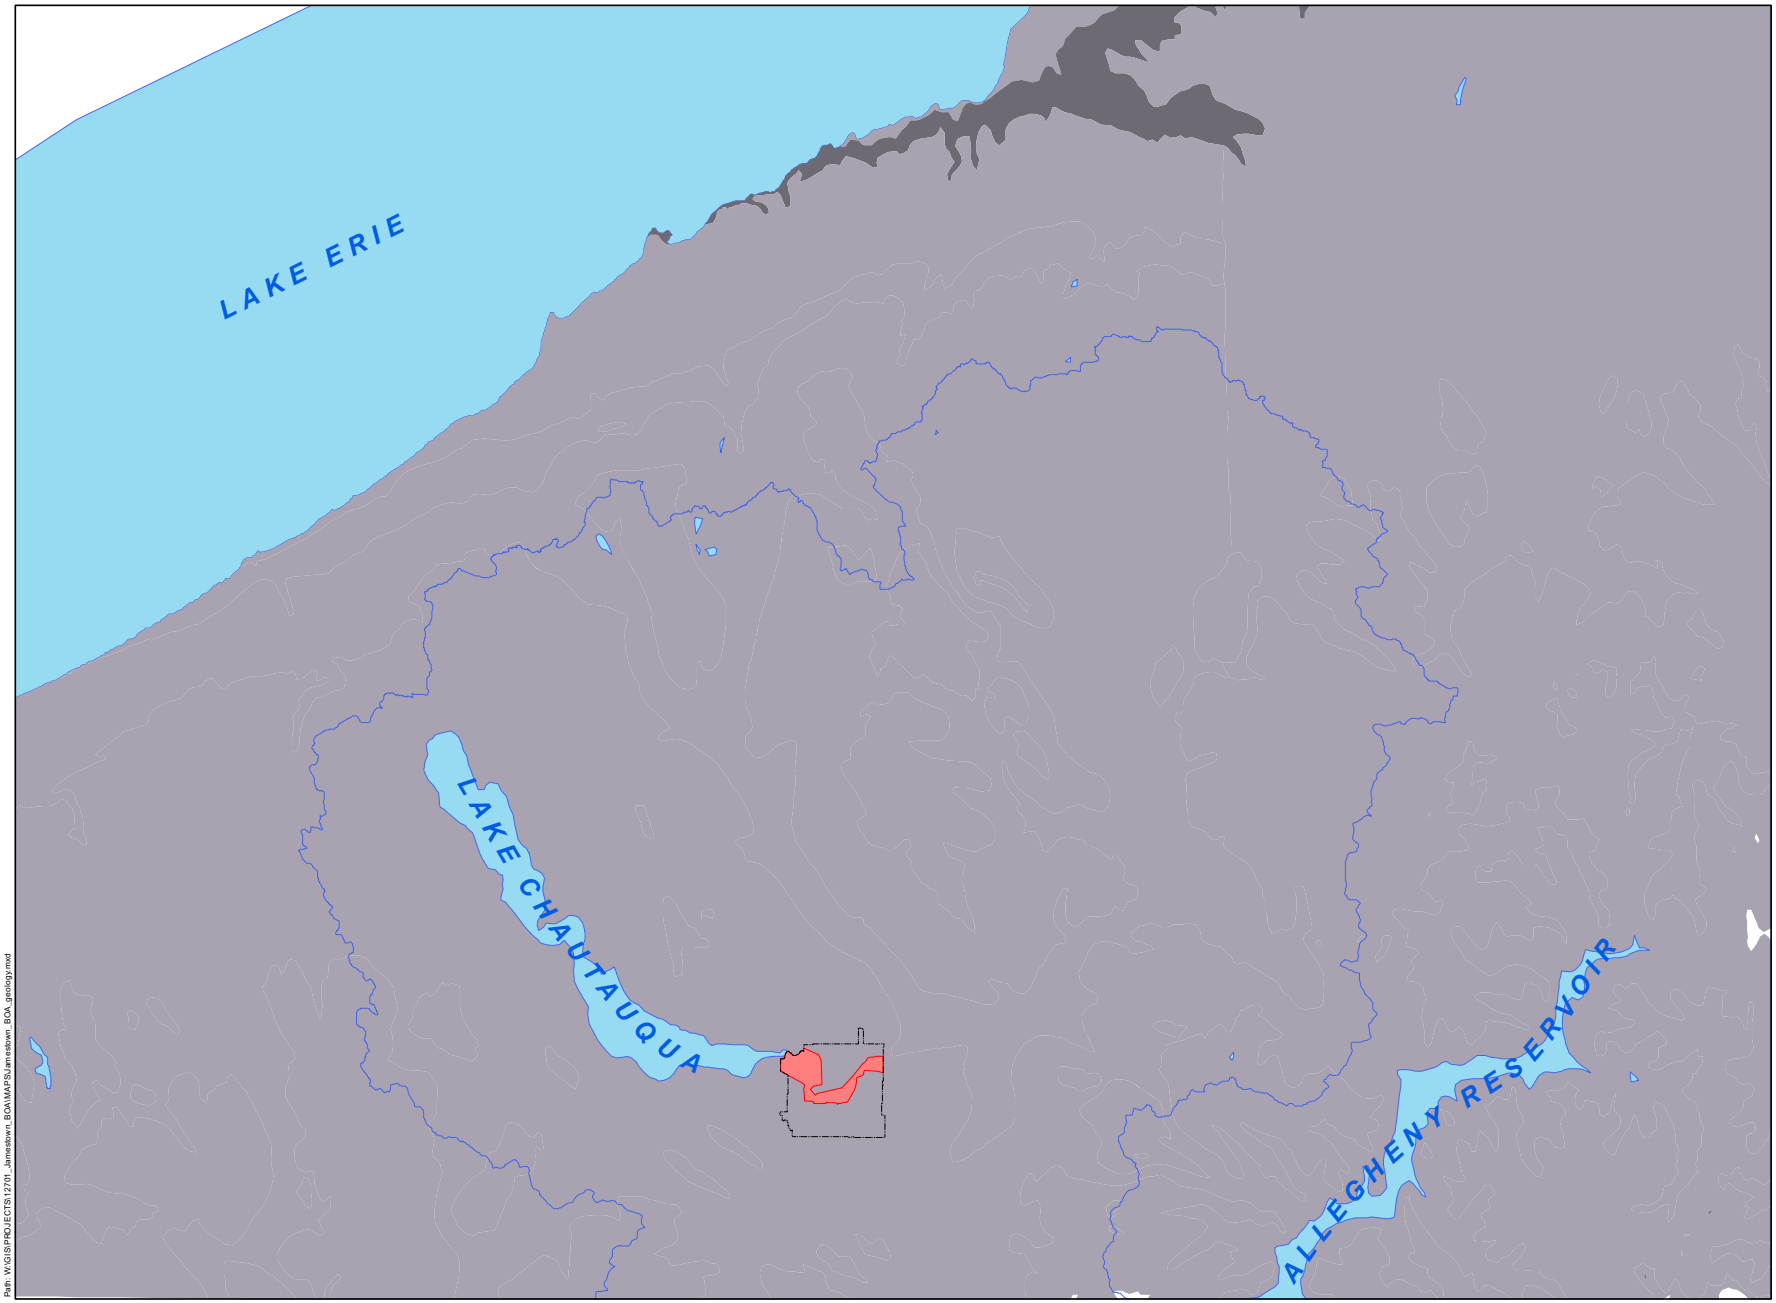

Biohabitats

CITY OF JAMESTOWN

CHADAKOIN RIVER REVITALIZATION STUDY

Regional Geology

Legend

- Conewango Watershed
- Project Area
- Jamestown City Limits

Geology

- Water
- Sandstone
- Shale

N


0 5 Miles

1:250,000

Labella Project No: 212251

Path: W:\GIS\PROJECTS\12701_Jamestown, BOA\MAPS\Jamestown, BOA_geology.mxd

Appendix B:
Regional Morphology

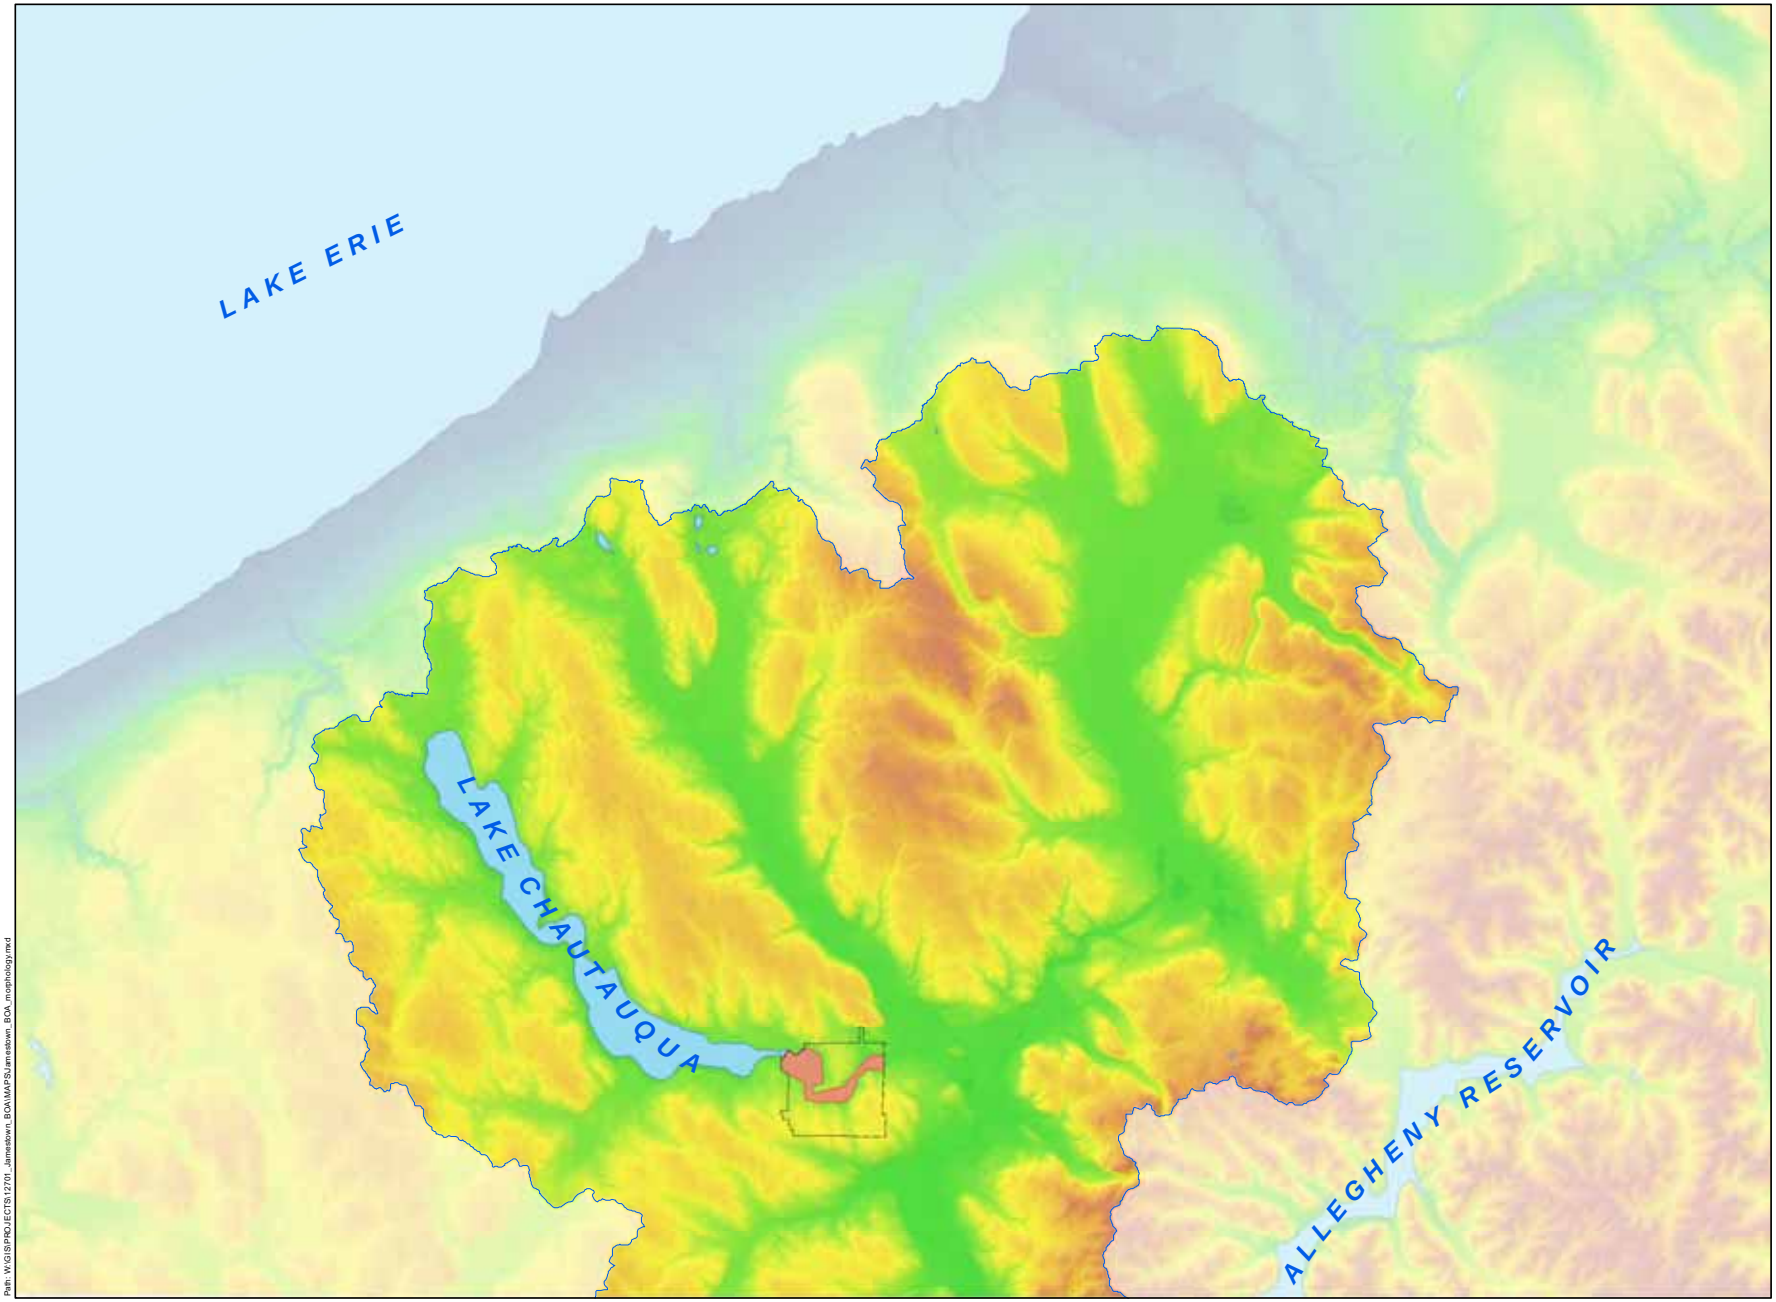

Biohabitats

CITY OF JAMESTOWN

CHADAKOIN RIVER REVITALIZATION STUDY

Regional Morphology

Legend

- Conewango Watershed
- Project Area
- Jamestown City Limits

Elevation (Meters)

776.908

163.853

N


0 5 Miles

1:250,000

Labella Project No: 212251

Path: W:\GIS\PROJECTS\12701_Jamestown, BOA\MAPS\Jamestown, BOA_morphology.mxd

Appendix C:
Regional Hydrology

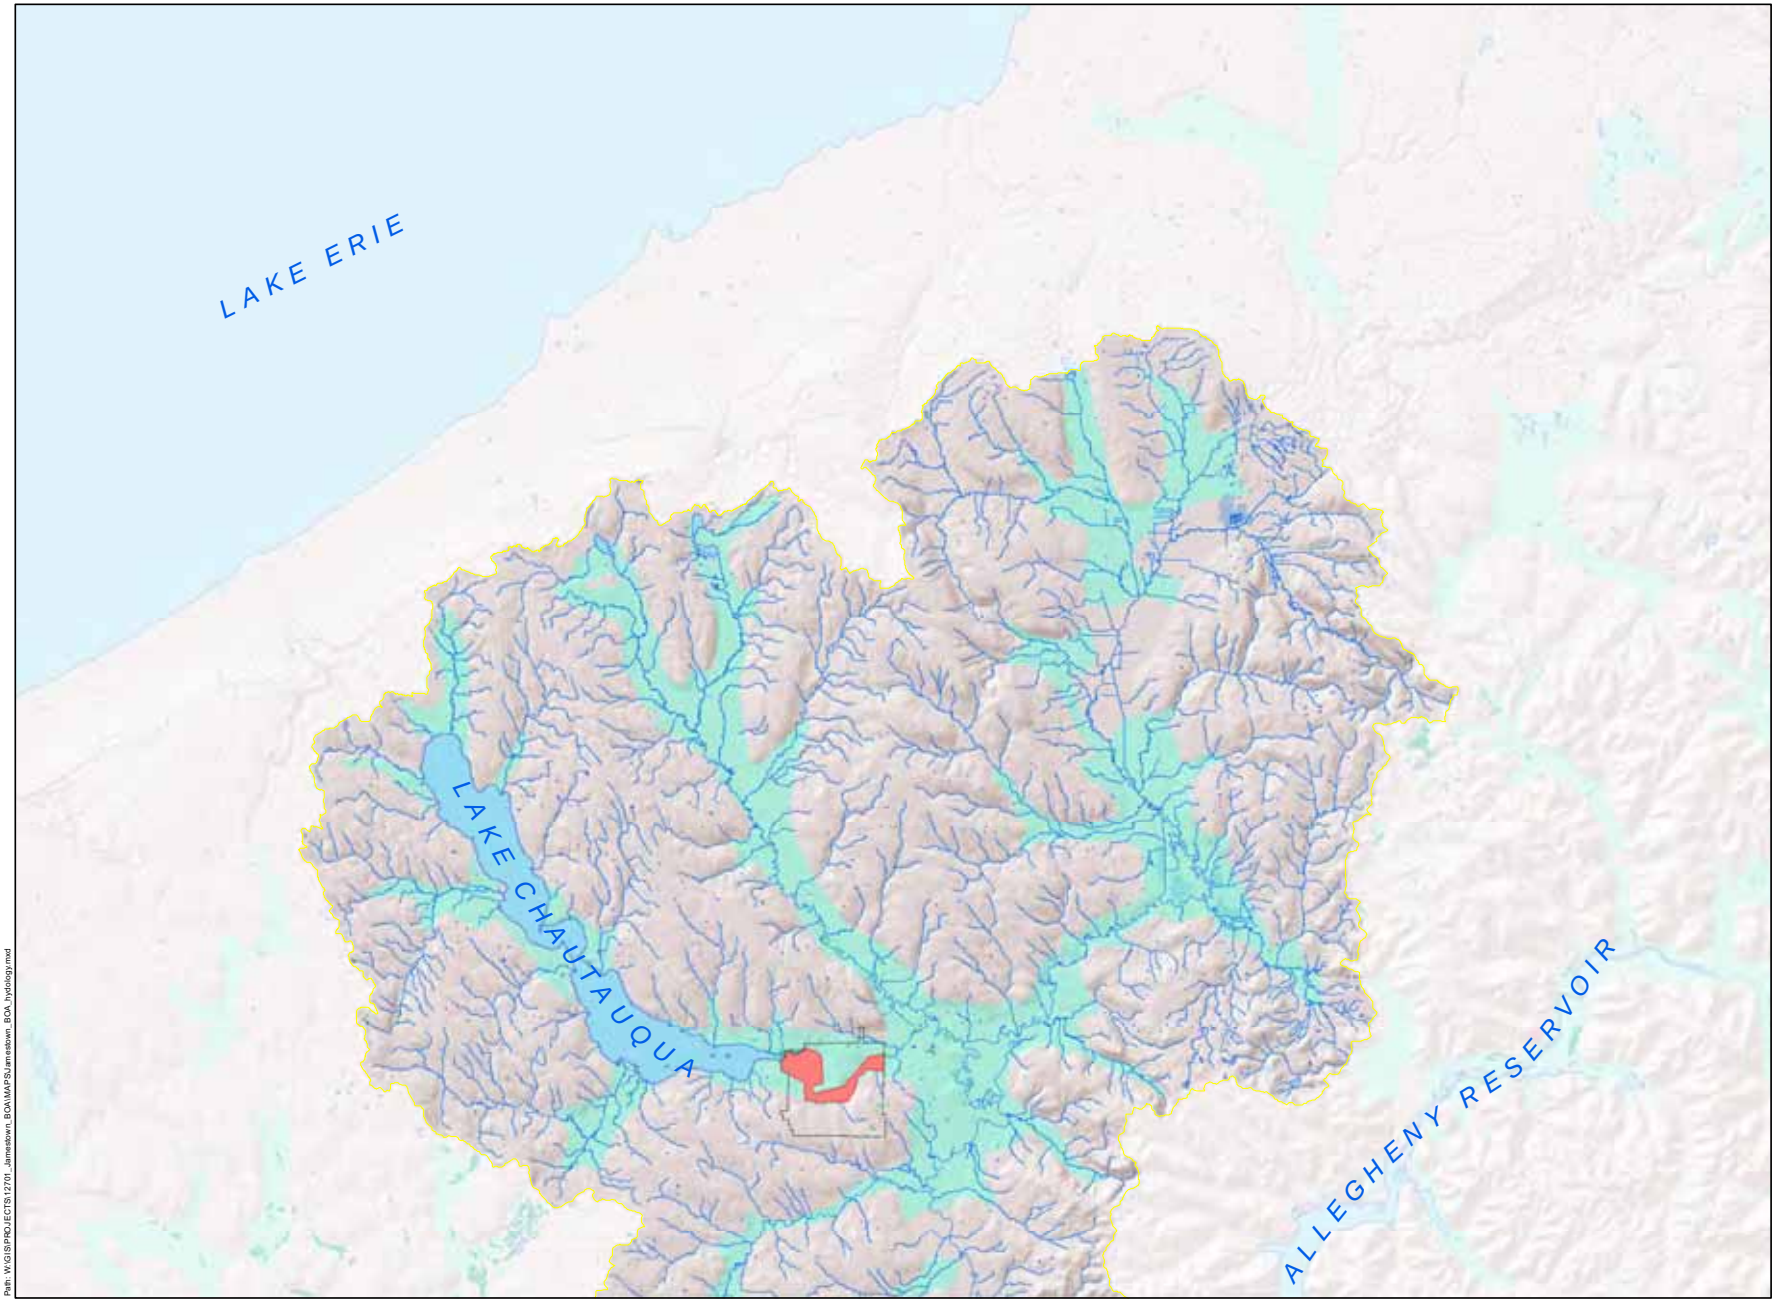

Biohabitats

CITY OF JAMESTOWN

CHADAKOIN RIVER
REVITALIZATION STUDY

Regional
Hydrology

Legend

- Conewango Watershed
- Project Boundary
- Jamestown City Limits
- Lake/Pond
- Wetland
- Conewango WS Streams
- Aquifers

N


0 5 Miles

1:250,000


Labella Project No:
212251

Path: W:\GIS\PROJECTS\12701_Jamestown, BOA\MAPS\Jamestown, BOA_hydrology.mxd

Appendix D:
Photo Key

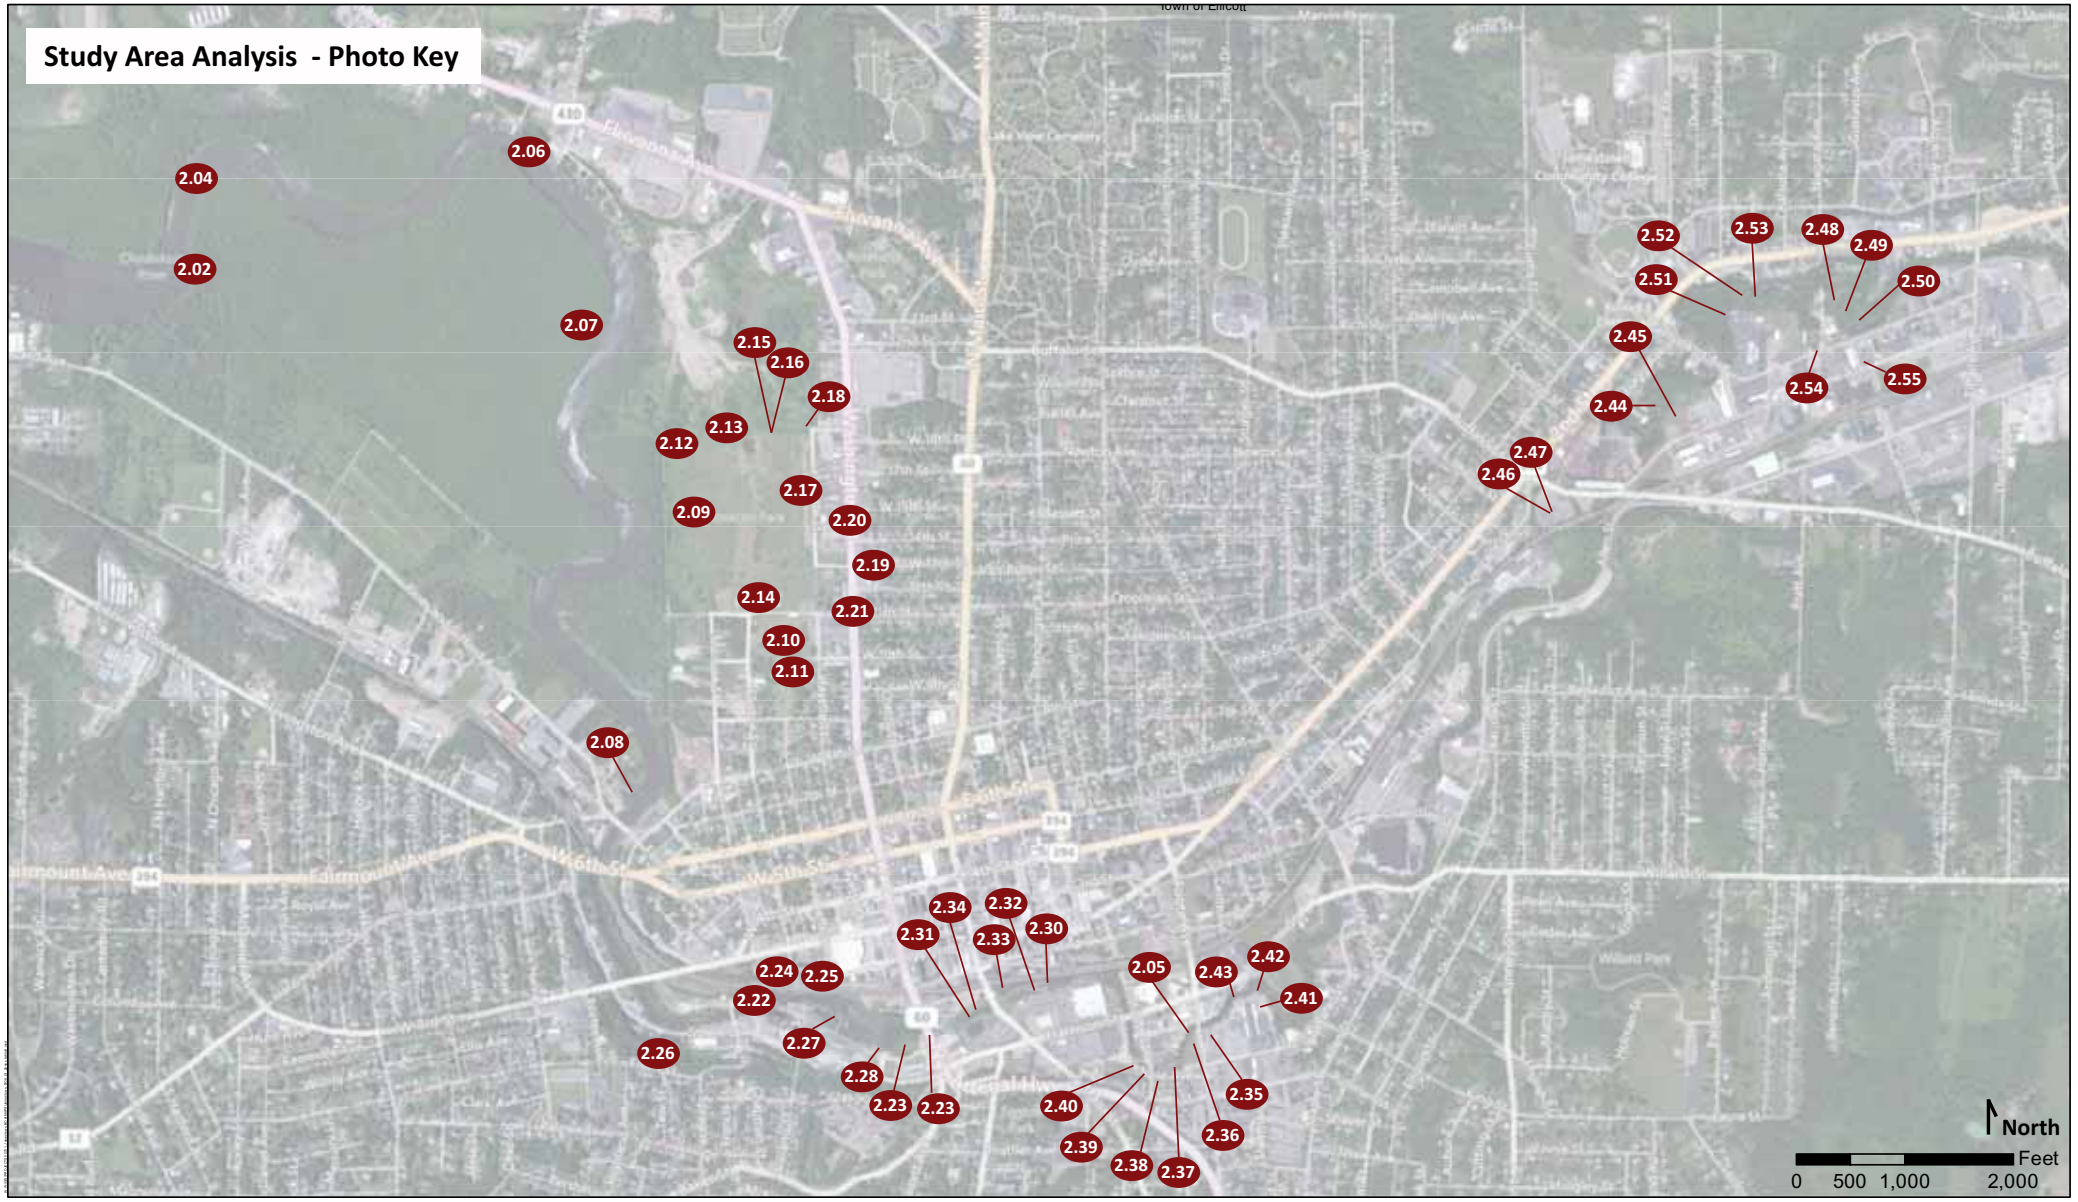
Study Area Analysis - Photo Key
2.04
2.06
2.02
2.07
2.15
2.16
2.18
2.13
2.12
2.17
2.09
2.20
2.19
2.14
2.21
2.10
2.11
2.08
2.52
2.53
2.48
2.49
2.51
2.50
2.45
2.54
2.55
2.44
2.47
2.46
2.34
2.32
2.31
2.33
2.30
2.24
2.25
2.22
2.27
2.26
2.28
2.23
2.23
2.05
2.43
2.42
2.41
2.40
2.35
2.39
2.36
2.38
2.37
North
Feet
0
500
1,000
2,000


Appendix E:
Riparian Buffers

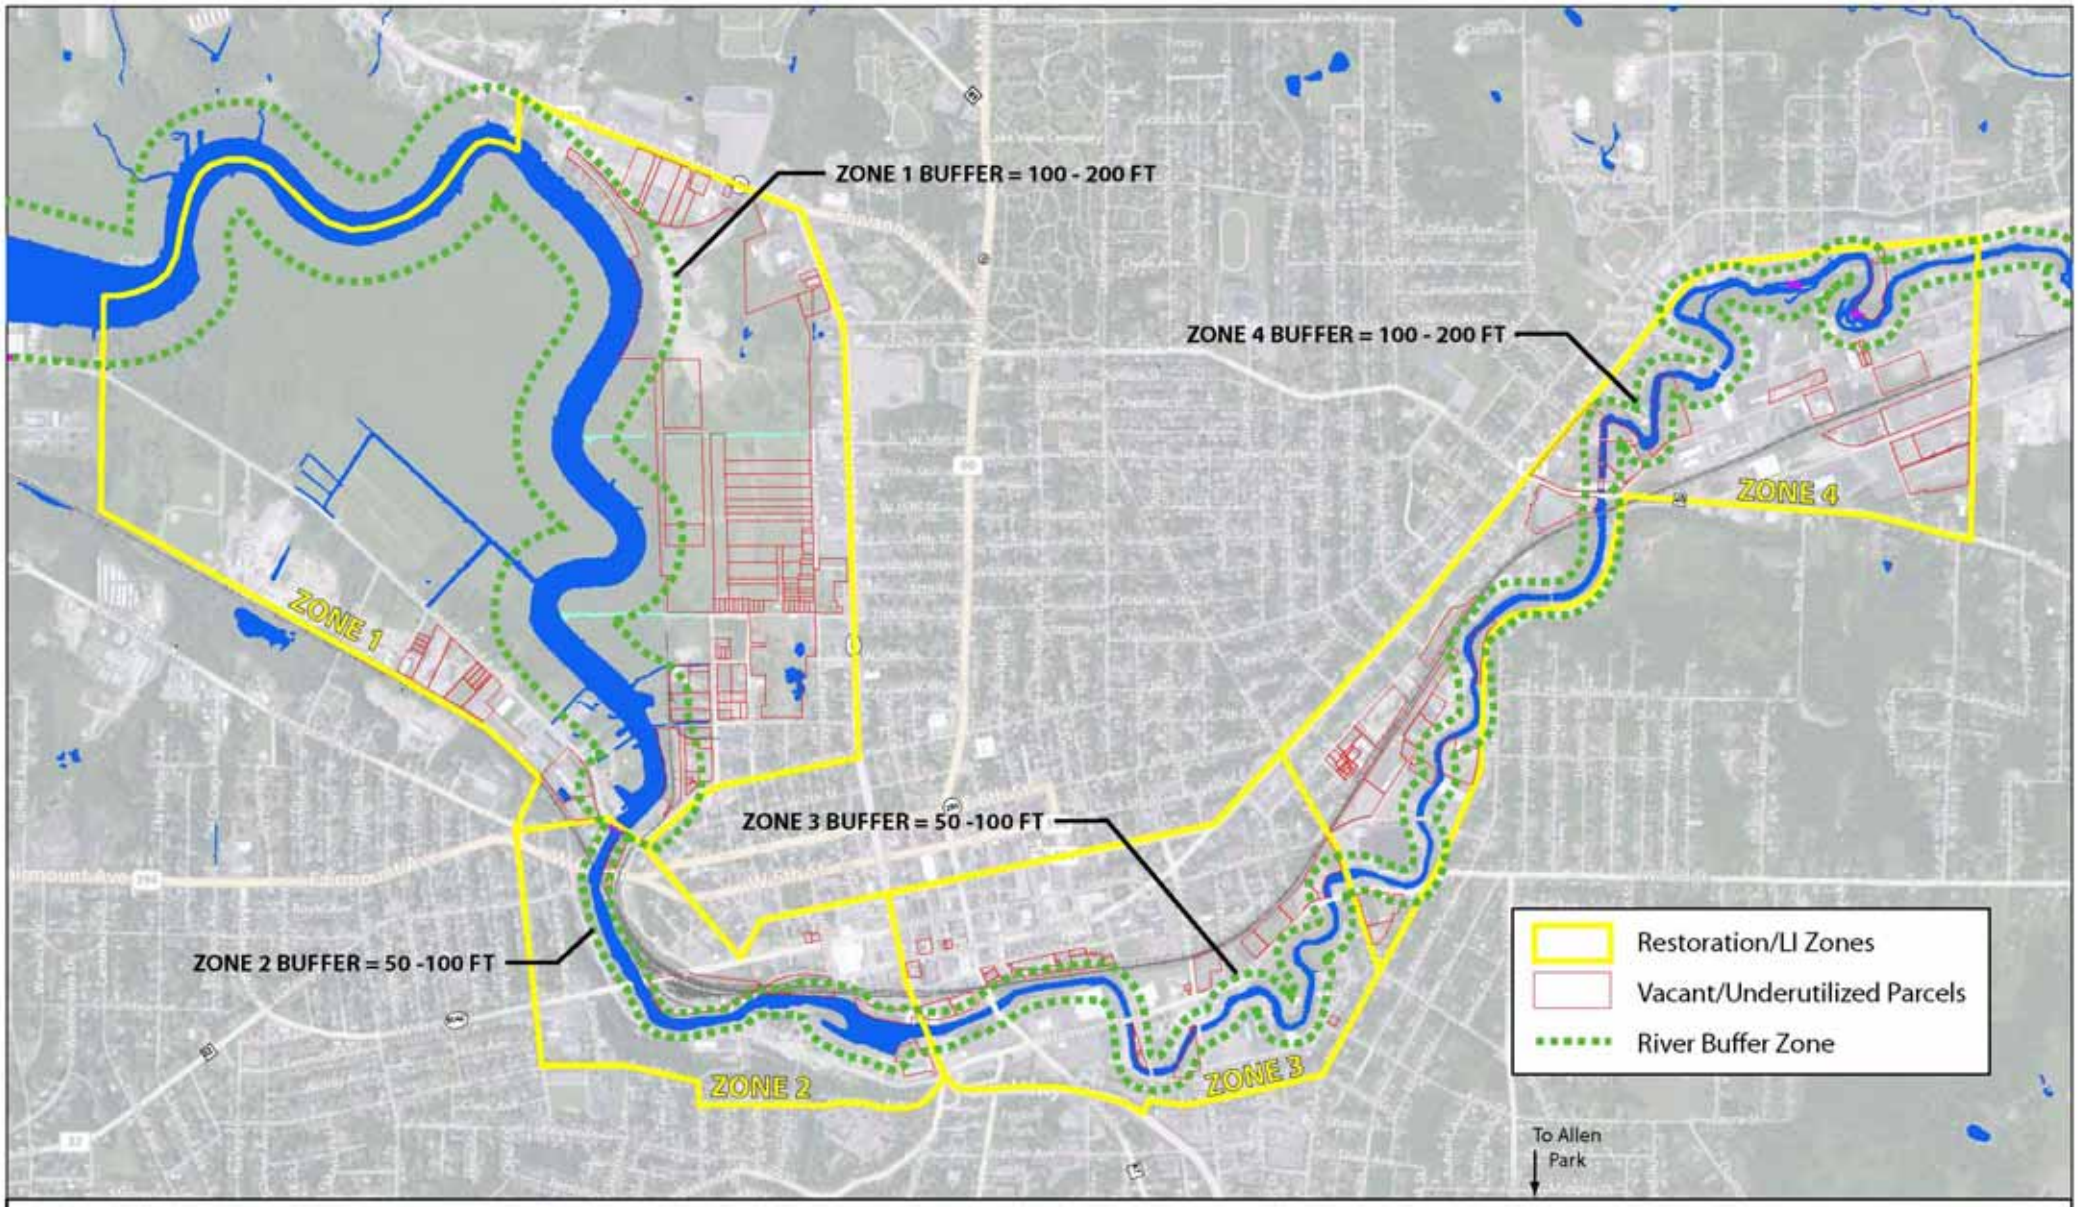

Jamestown Chadakoin River Buffers

Feet
0 500 1,000 2,000

Appendix F:
Restoration/Living Infrastructure Zones

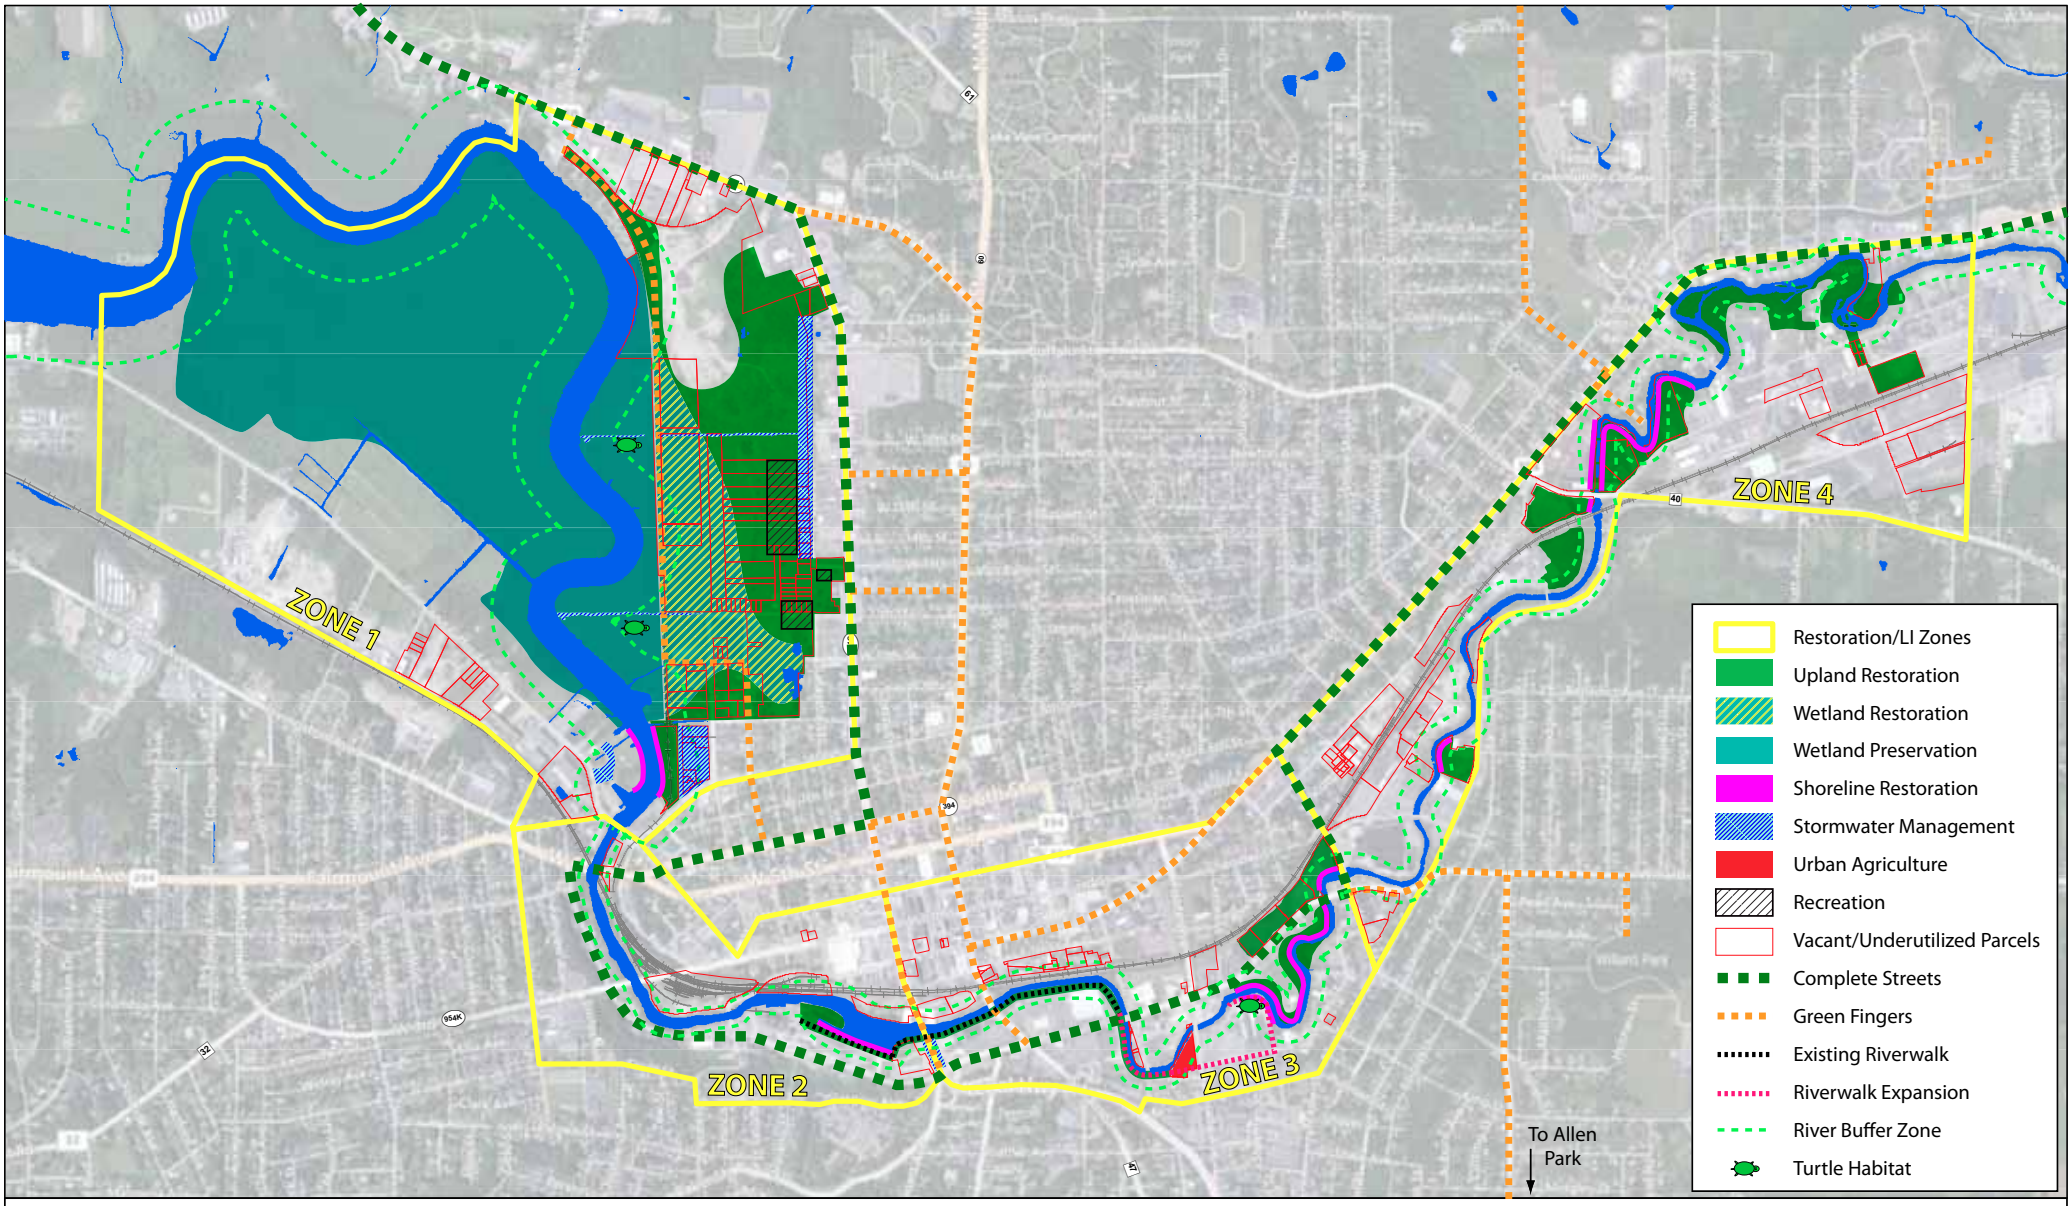

Jamestown Restoration/Living Infrastructure Zones

0 500 1,000 2,000 Feet